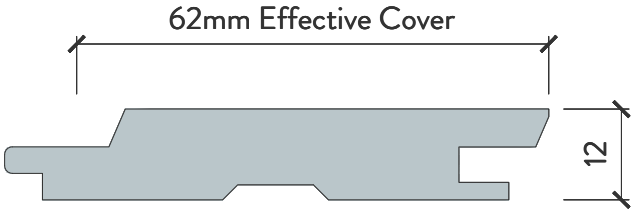

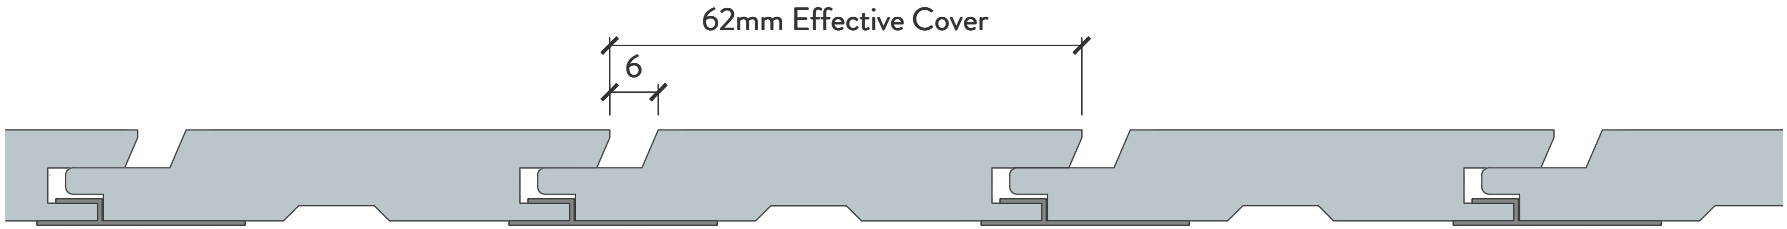

JSC PREMIUM ARCHITECTURAL & BUILDING SOLUTIONS

TechHelp@jsc.co.nz | jsc.co.nz | (09) 412 2812

Auckland
22 Sawmill Road
Riverhead
09 412 2800

Hamilton
39 Mckee Street
Te Rapa
07 960 2385

Wellington
5012/61 Seaview Road
Seaview
04 550 5407

Christchurch
23 William Lewis Drive
Sockburn
03 348 9726

PANELLING PROFILE - APJ824

Scale: NTS

Date: September 26

- Double Splay rustic and 6mm Channel
- 12mm thick with 62 mm Effective Cover
- Profile is available in selected species.
- Panelling clip fixing recommended.
  Contact JSC for further information.

Copyright 2026 J. Scott & Company Ltd, all rights reserved. Details may be subject to change without notice.